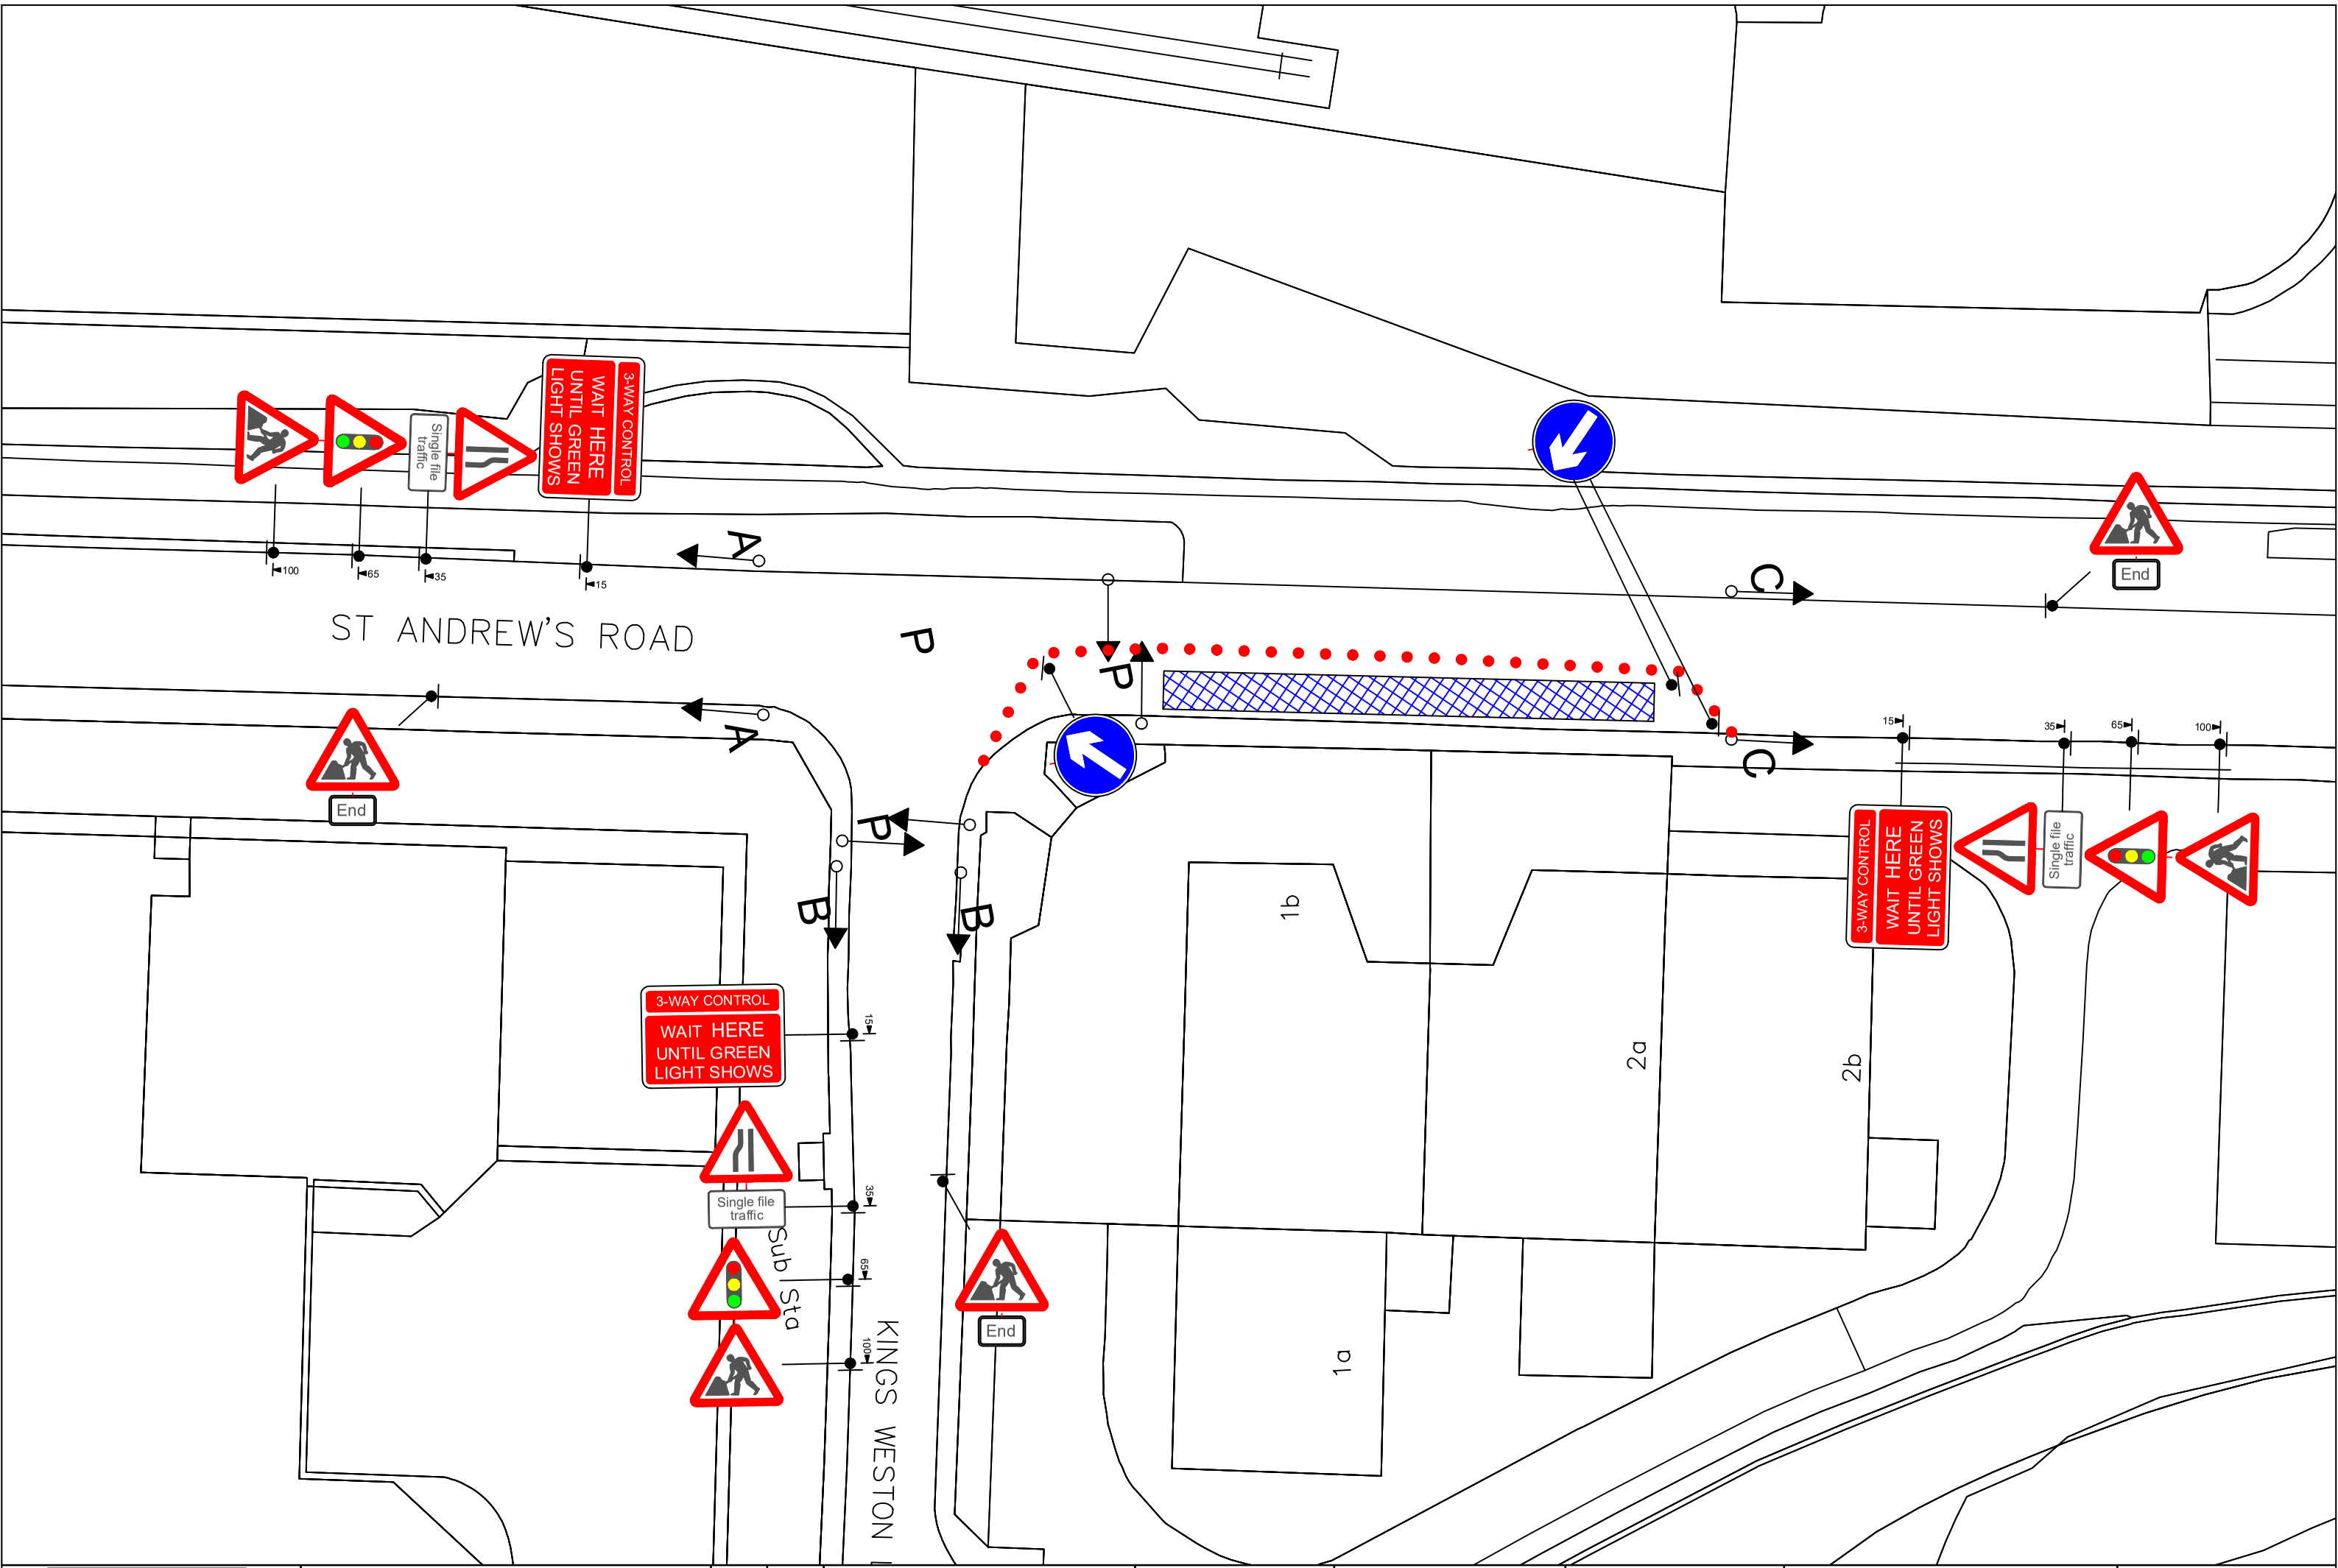

ETM TRAFFIC MANAGEMENT	ETM Traffic Management 01179 533654 TrafficManagement@ETM-Group.co.uk	1	01/06/20	St Andrews rd jct Kingsweston lane Road repair	Maximum Green A = 40 SECS C = 40 SECS B = 25 SECS P = 05 SECS	All Red Timings A to B = 05 secs B to C = 15 secs C to A = 15 secs P to A,B,C = 07 secs	BCC 0105a SB
		Issue	Date				

This map is reproduced from Ordnance Survey material with permission of Ordnance Survey on behalf of the Controller of Her Majesty's Stationery Office © Crown copyright. Unauthorised reproductions infringes Crown copyright and may lead to prosecution or civil proceedings. Bristol City Council. Licence No. 100023406.

Original drawing size A0 - NTS